FIRE KONTROL™, PLAN OF OPENING WITH STRIKER, SINGLE SLIDE

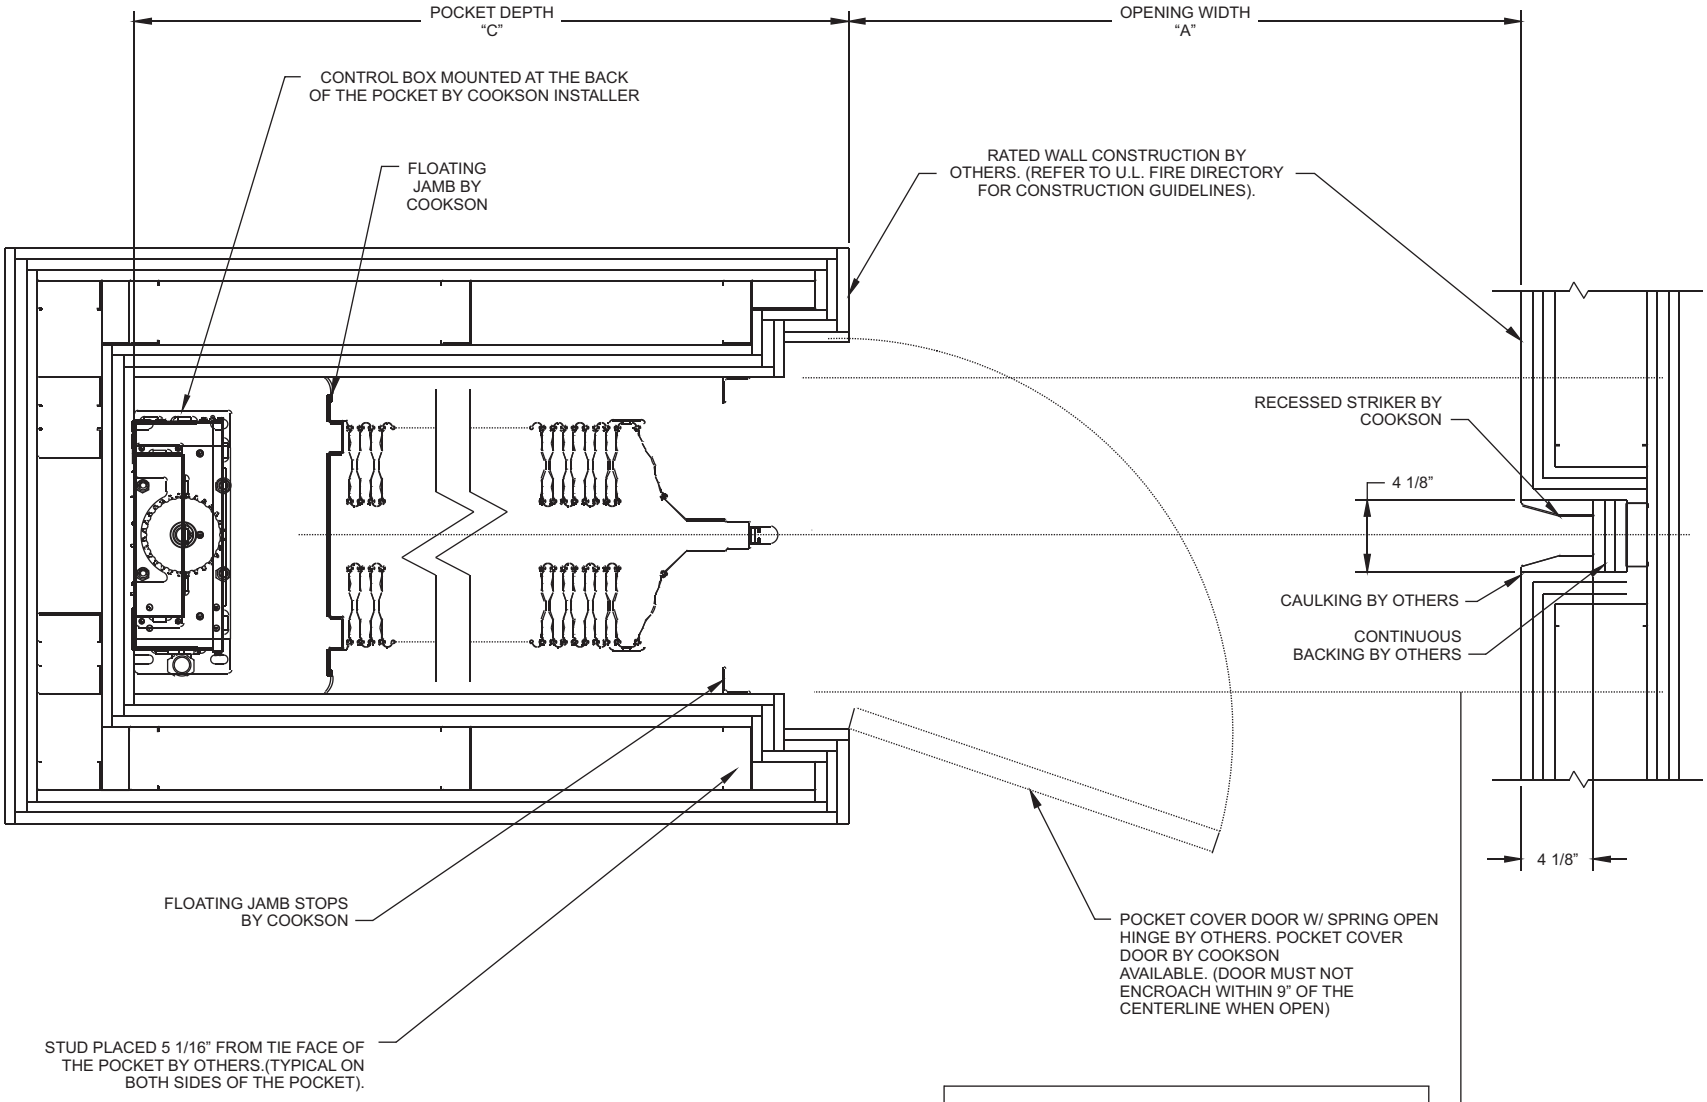

NOTE: OBJECTS (WALLS, SOFFITS, DOORS, DOOR JAMBS, ETC.) MUST NOT ENCROACH WITHIN 9" OF THE CENTERLINE FOR THE ENTIRE LENGTH AND HEIGHT OF FIRE DOOR.

© The Cookson Company